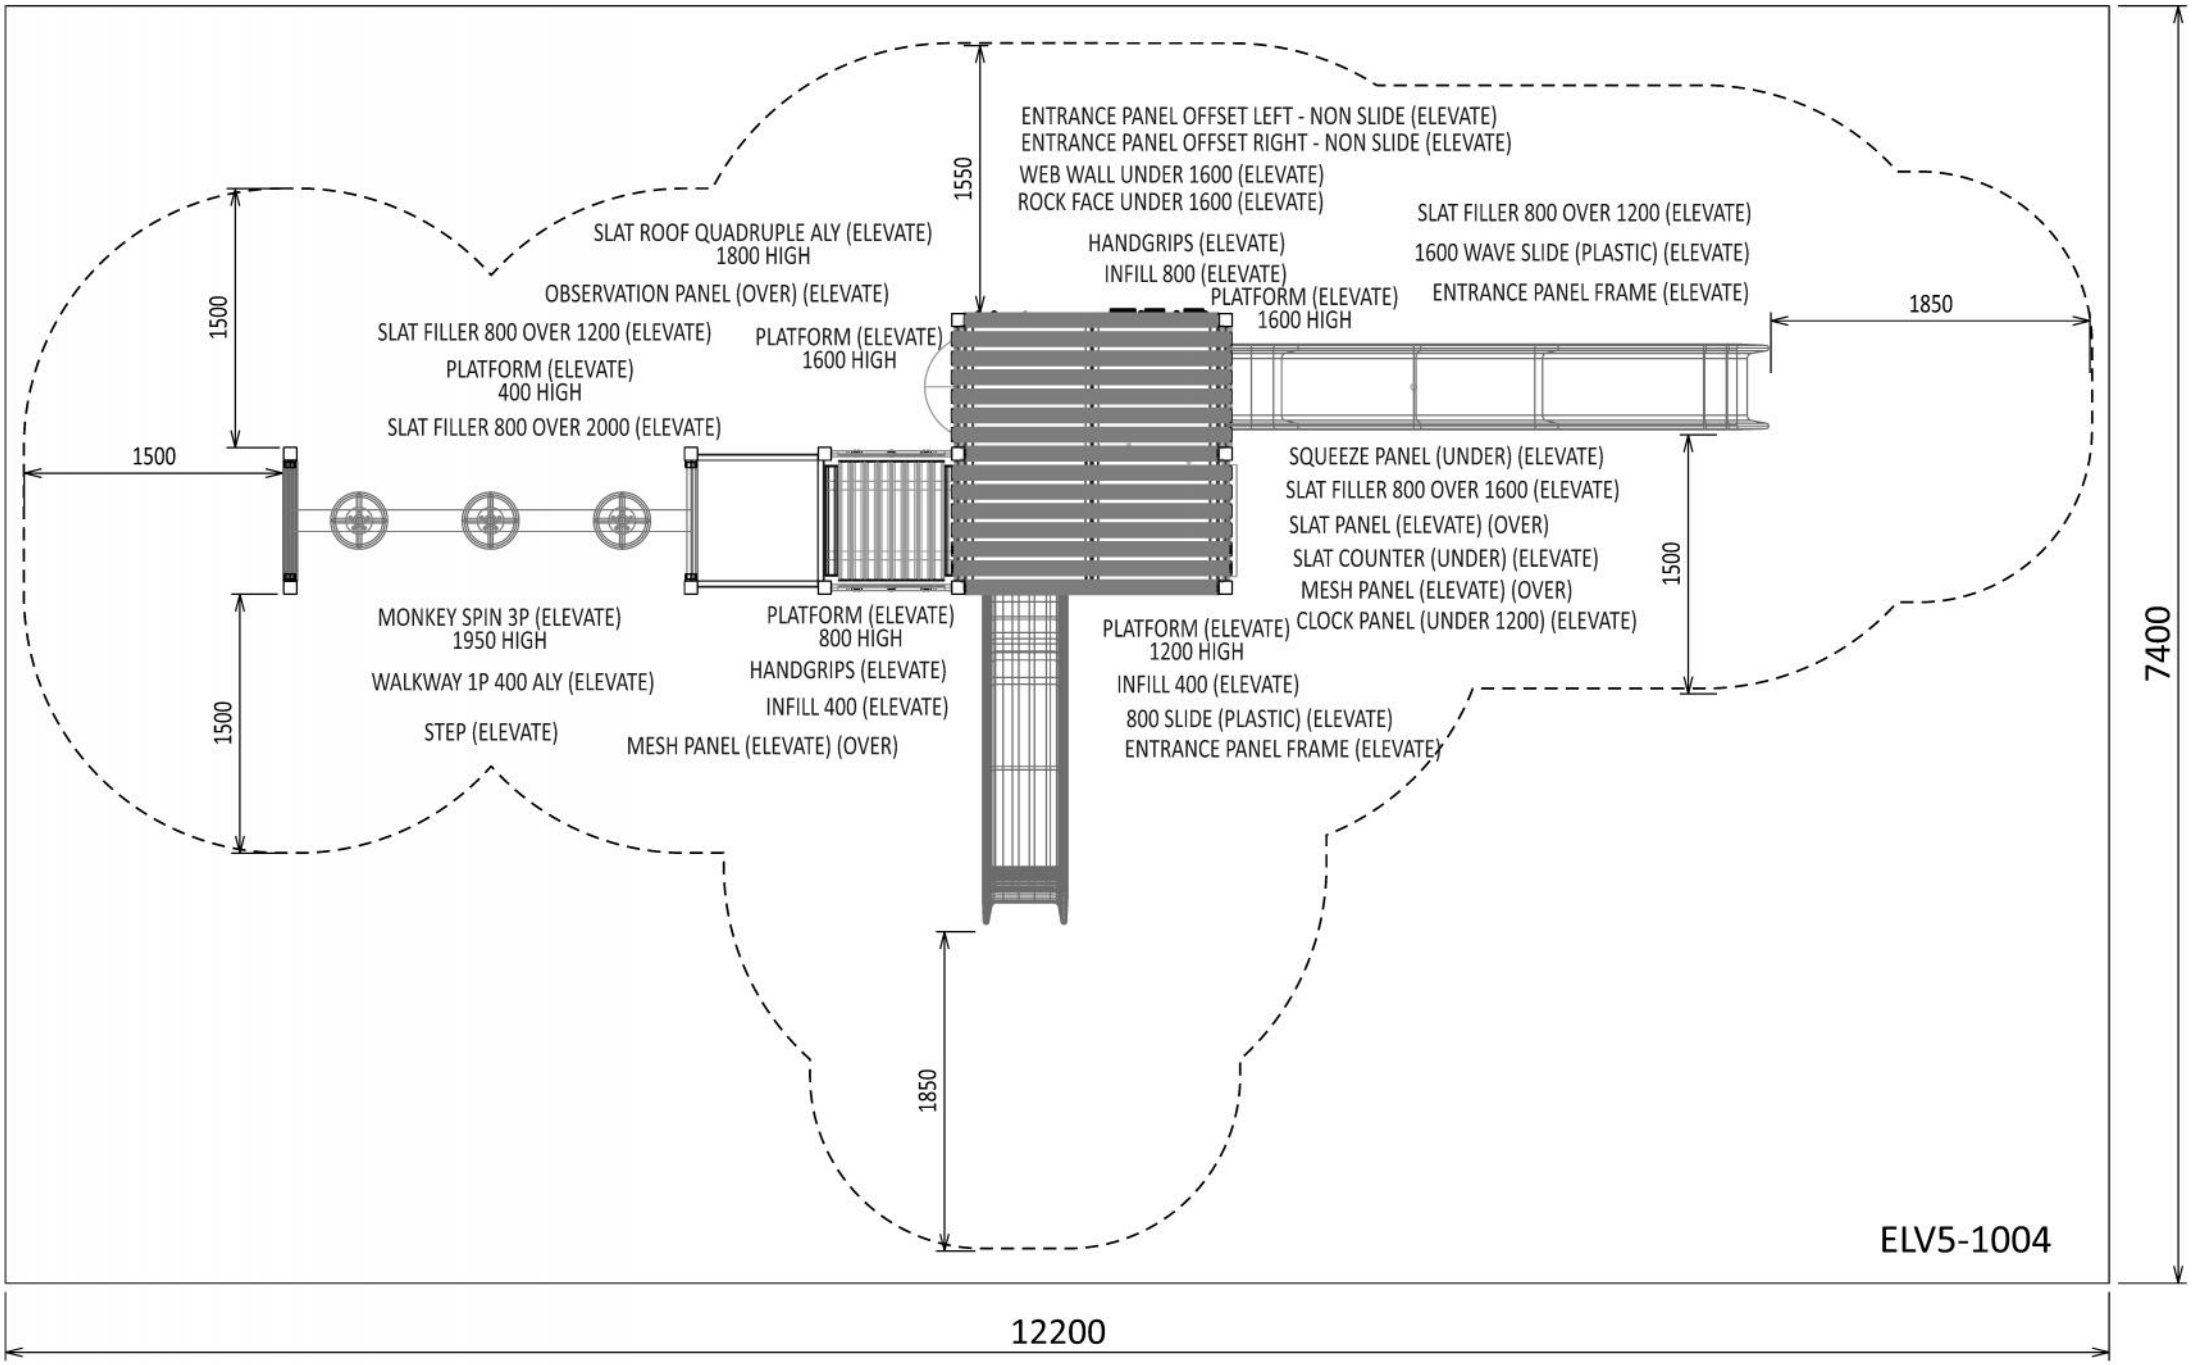
ENTRANCE PANEL OFFSET LEFT - NON SLIDE (ELEVATE)
ENTRANCE PANEL OFFSET RIGHT - NON SLIDE (ELEVATE)
WEB WALL UNDER 1600 (ELEVATE)
ROCK FACE UNDER 1600 (ELEVATE)
1550
SLAT ROOF QUADRUPLE ALY (ELEVATE)
1800 HIGH
HANDGRIPS (ELEVATE)
INFILL 800 (ELEVATE)
SLAT FILLER 800 OVER 1200 (ELEVATE)
1600 WAVE SLIDE (PLASTIC) (ELEVATE)
ENTRANCE PANEL FRAME (ELEVATE)
OBSERVATION PANEL (OVER) (ELEVATE)
PLATFORM (ELEVATE)
1600 HIGH
1850
1500
SLAT FILLER 800 OVER 1200 (ELEVATE)
PLATFORM (ELEVATE)
1600 HIGH
PLATFORM (ELEVATE)
400 HIGH
SLAT FILLER 800 OVER 2000 (ELEVATE)
1500
SQUEEZE PANEL (UNDER) (ELEVATE)
SLAT FILLER 800 OVER 1600 (ELEVATE)
SLAT PANEL (ELEVATE) (OVER)
SLAT COUNTER (UNDER) (ELEVATE)
MESH PANEL (ELEVATE) (OVER)
CLOCK PANEL (UNDER 1200) (ELEVATE)
1500
MONKEY SPIN 3P (ELEVATE)
1950 HIGH
PLATFORM (ELEVATE)
800 HIGH
PLATFORM (ELEVATE)
1200 HIGH
HANDGRIPS (ELEVATE)
WALKWAY 1P 400 ALY (ELEVATE)
INFILL 400 (ELEVATE)
INFILL 400 (ELEVATE)
1500
STEP (ELEVATE)
800 SLIDE (PLASTIC) (ELEVATE)
MESH PANEL (ELEVATE) (OVER)
ENTRANCE PANEL FRAME (ELEVATE)
1850
ELV5-1004
7400
12200