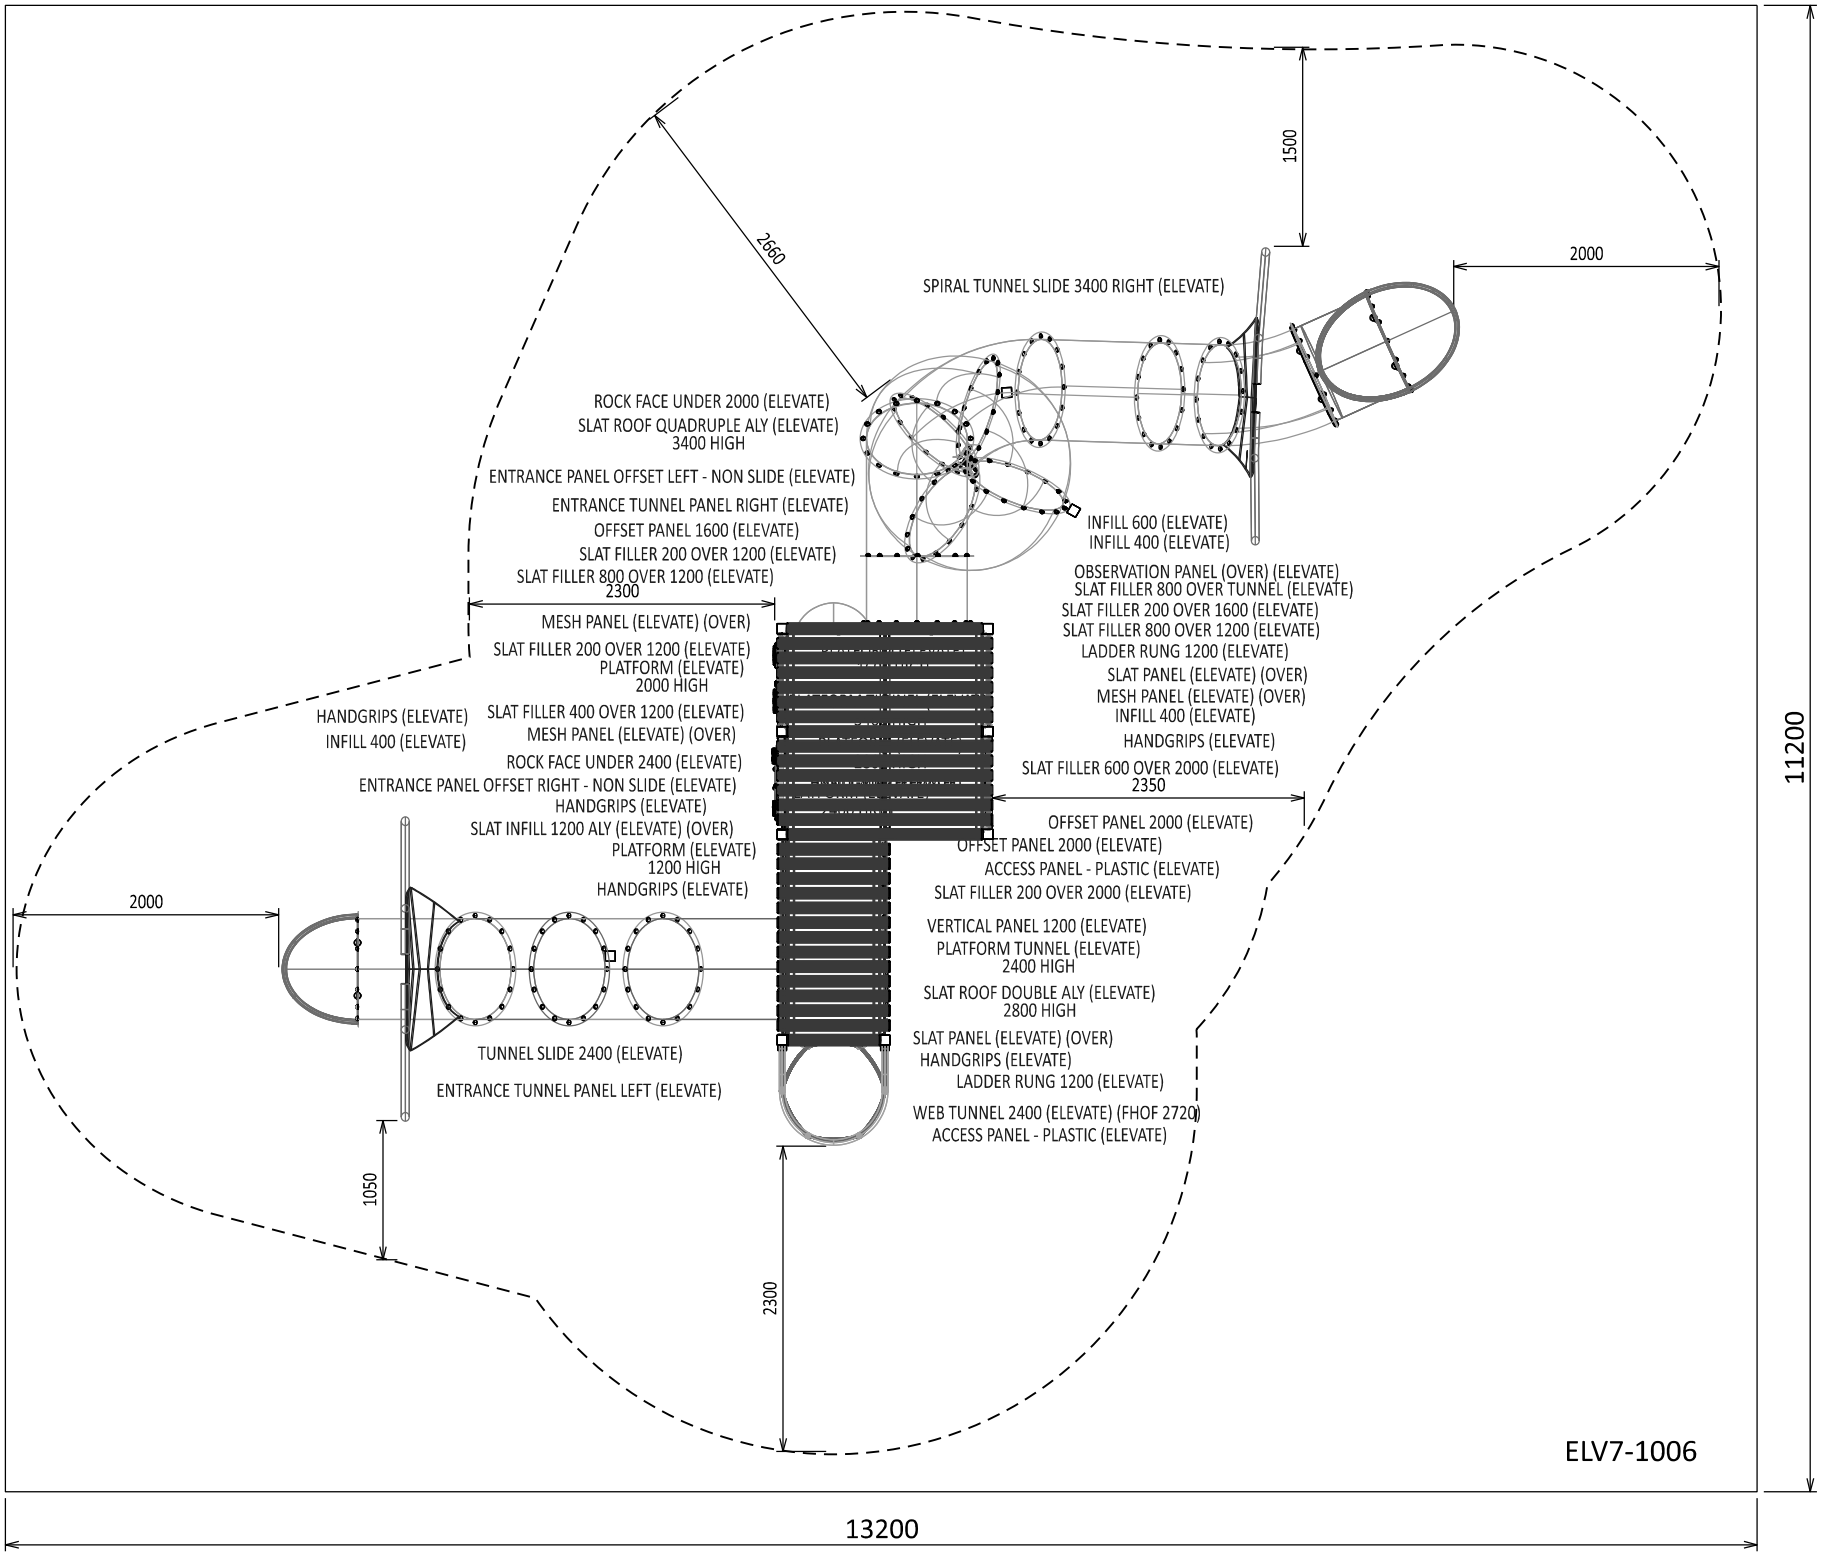
1500
2660
2000
SPIRAL TUNNEL SLIDE 3400 RIGHT (ELEVATE)
ROCK FACE UNDER 2000 (ELEVATE)
SLAT ROOF QUADRUPLE ALY (ELEVATE)
3400 HIGH
ENTRANCE PANEL OFFSET LEFT - NON SLIDE (ELEVATE)
ENTRANCE TUNNEL PANEL RIGHT (ELEVATE)
OFFSET PANEL 1600 (ELEVATE)
SLAT FILLER 200 OVER 1200 (ELEVATE)
SLAT FILLER 800 OVER 1200 (ELEVATE)
INFILL 600 (ELEVATE)
INFILL 400 (ELEVATE)
OBSERVATION PANEL (OVER) (ELEVATE)
SLAT FILLER 800 OVER TUNNEL (ELEVATE)
SLAT FILLER 200 OVER 1600 (ELEVATE)
SLAT FILLER 800 OVER 1200 (ELEVATE)
LADDER RUNG 1200 (ELEVATE)
SLAT PANEL (ELEVATE) (OVER)
MESH PANEL (ELEVATE) (OVER)
INFILL 400 (ELEVATE)
HANDGRIPS (ELEVATE)
SLAT FILLER 600 OVER 2000 (ELEVATE)
2300
MESH PANEL (ELEVATE) (OVER)
SLAT FILLER 200 OVER 1200 (ELEVATE)
PLATFORM (ELEVATE)
2000 HIGH
HANDGRIPS (ELEVATE)
INFILL 400 (ELEVATE)
SLAT FILLER 400 OVER 1200 (ELEVATE)
MESH PANEL (ELEVATE) (OVER)
ROCK FACE UNDER 2400 (ELEVATE)
ENTRANCE PANEL OFFSET RIGHT - NON SLIDE (ELEVATE)
HANDGRIPS (ELEVATE)
SLAT INFILL 1200 ALY (ELEVATE) (OVER)
PLATFORM (ELEVATE)
1200 HIGH
HANDGRIPS (ELEVATE)
2350
OFFSET PANEL 2000 (ELEVATE)
OFFSET PANEL 2000 (ELEVATE)
ACCESS PANEL - PLASTIC (ELEVATE)
SLAT FILLER 200 OVER 2000 (ELEVATE)
2000
VERTICAL PANEL 1200 (ELEVATE)
PLATFORM TUNNEL (ELEVATE)
2400 HIGH
SLAT ROOF DOUBLE ALY (ELEVATE)
2800 HIGH
SLAT PANEL (ELEVATE) (OVER)
HANDGRIPS (ELEVATE)
LADDER RUNG 1200 (ELEVATE)
TUNNEL SLIDE 2400 (ELEVATE)
ENTRANCE TUNNEL PANEL LEFT (ELEVATE)
WEB TUNNEL 2400 (ELEVATE) (FHOF 2720)
ACCESS PANEL - PLASTIC (ELEVATE)
1050
2300
ELV7-1006
11200
13200