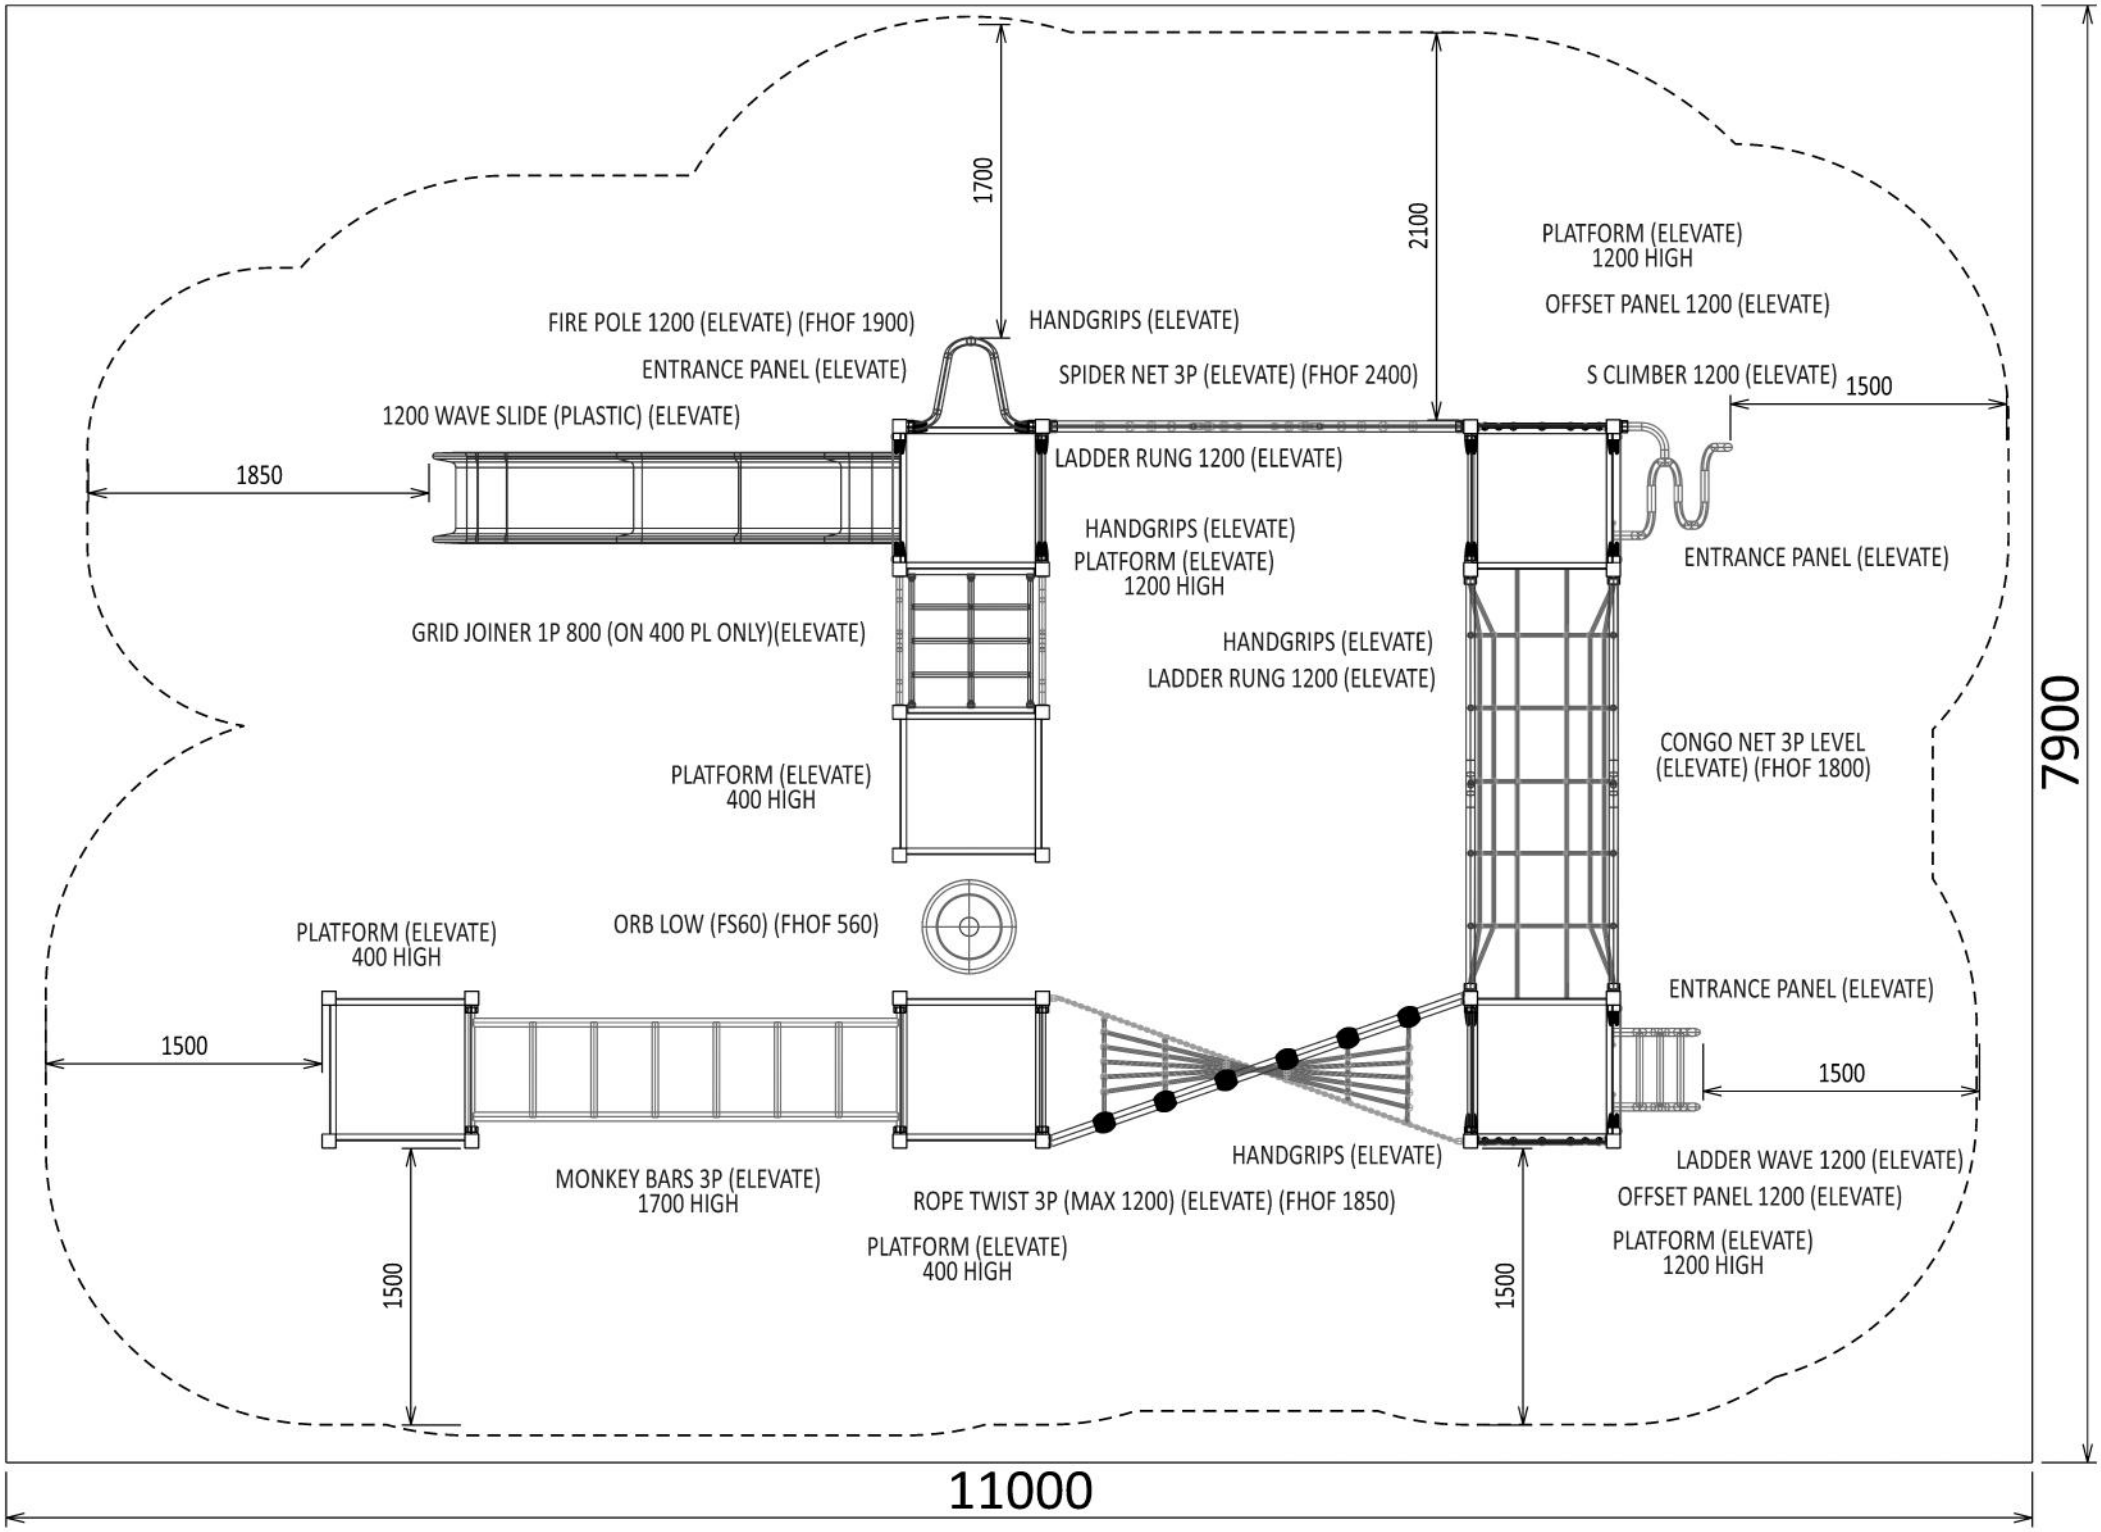
1700
2100
PLATFORM (ELEVATE)
1200 HIGH
OFFSET PANEL 1200 (ELEVATE)
FIRE POLE 1200 (ELEVATE) (FHOF 1900)
HANDGRIPS (ELEVATE)
ENTRANCE PANEL (ELEVATE)
SPIDER NET 3P (ELEVATE) (FHOF 2400)
S CLIMBER 1200 (ELEVATE)
1500
1200 WAVE SLIDE (PLASTIC) (ELEVATE)
1850
LADDER RUNG 1200 (ELEVATE)
HANDGRIPS (ELEVATE)
PLATFORM (ELEVATE)
1200 HIGH
ENTRANCE PANEL (ELEVATE)
GRID JOINER 1P 800 (ON 400 PL ONLY)(ELEVATE)
HANDGRIPS (ELEVATE)
LADDER RUNG 1200 (ELEVATE)
CONGO NET 3P LEVEL
(ELEVATE) (FHOF 1800)
PLATFORM (ELEVATE)
400 HIGH
7900
PLATFORM (ELEVATE)
400 HIGH
ORB LOW (FS60) (FHOF 560)
ENTRANCE PANEL (ELEVATE)
1500
1500
HANDGRIPS (ELEVATE)
LADDER WAVE 1200 (ELEVATE)
MONKEY BARS 3P (ELEVATE)
1700 HIGH
ROPE TWIST 3P (MAX 1200) (ELEVATE) (FHOF 1850)
OFFSET PANEL 1200 (ELEVATE)
PLATFORM (ELEVATE)
400 HIGH
PLATFORM (ELEVATE)
1200 HIGH
1500
1500
11000