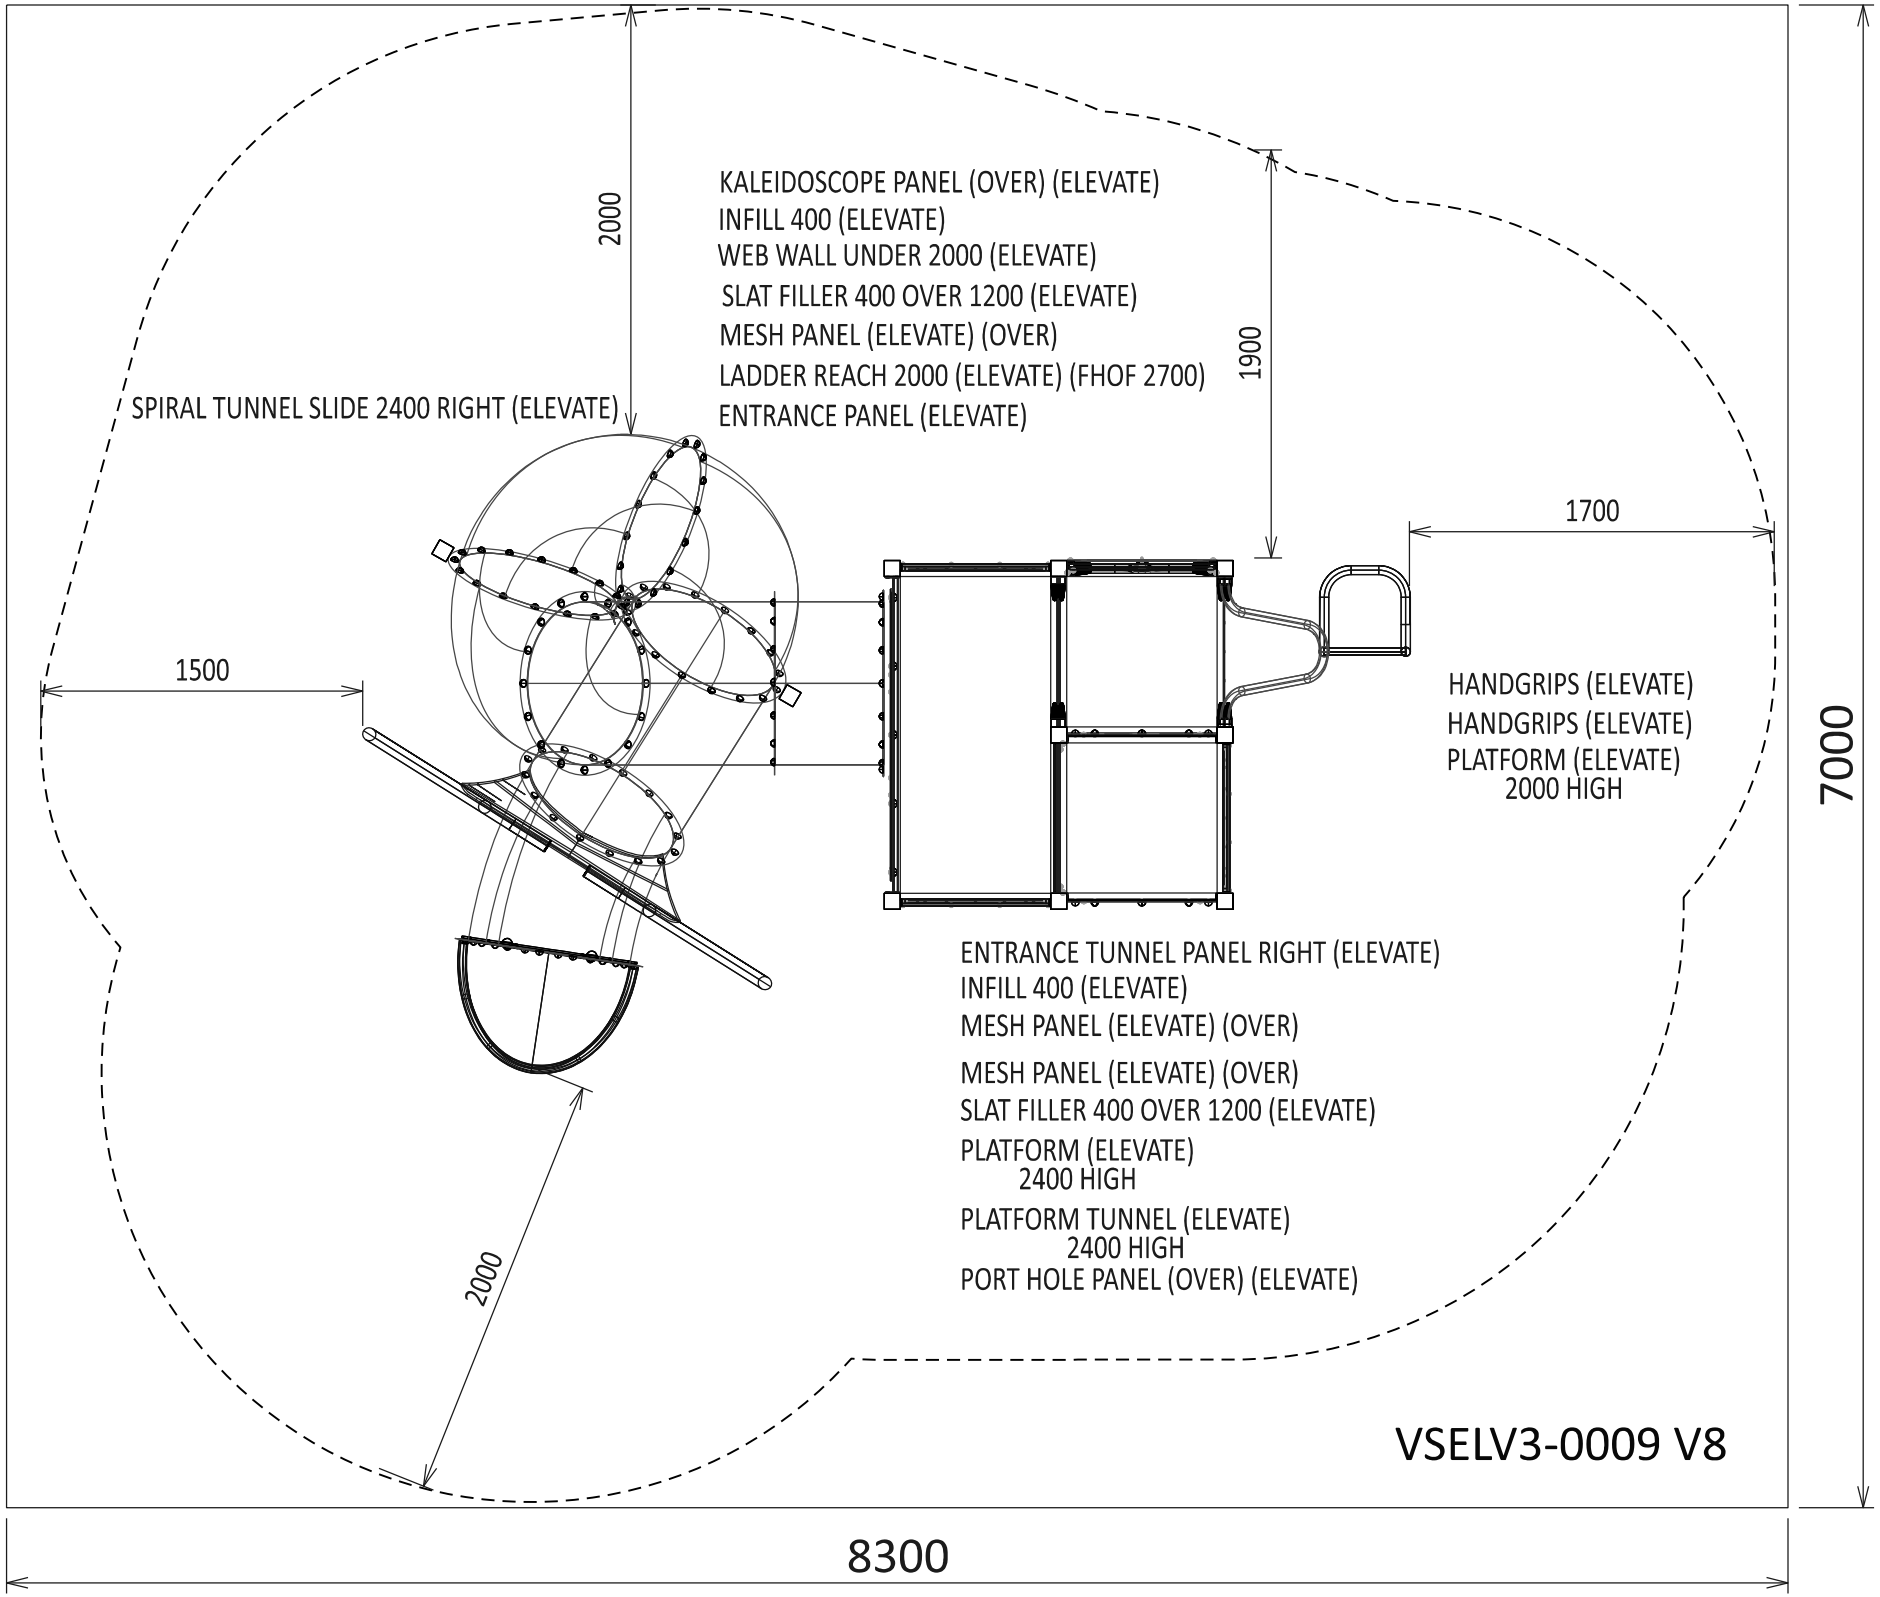
KALEIDOSCOPE PANEL (OVER) (ELEVATE)
INFILL 400 (ELEVATE)
WEB WALL UNDER 2000 (ELEVATE)
SLAT FILLER 400 OVER 1200 (ELEVATE)
MESH PANEL (ELEVATE) (OVER)
LADDER REACH 2000 (ELEVATE) (FHOF 2700)
ENTRANCE PANEL (ELEVATE)
SPIRAL TUNNEL SLIDE 2400 RIGHT (ELEVATE)
2000
1900
1700
1500
HANDGRIPS (ELEVATE)
HANDGRIPS (ELEVATE)
PLATFORM (ELEVATE)
2000 HIGH
ENTRANCE TUNNEL PANEL RIGHT (ELEVATE)
INFILL 400 (ELEVATE)
MESH PANEL (ELEVATE) (OVER)
MESH PANEL (ELEVATE) (OVER)
SLAT FILLER 400 OVER 1200 (ELEVATE)
PLATFORM (ELEVATE)
2400 HIGH
PLATFORM TUNNEL (ELEVATE)
2400 HIGH
PORT HOLE PANEL (OVER) (ELEVATE)
2000
7000
8300
VSELV3-0009 V8