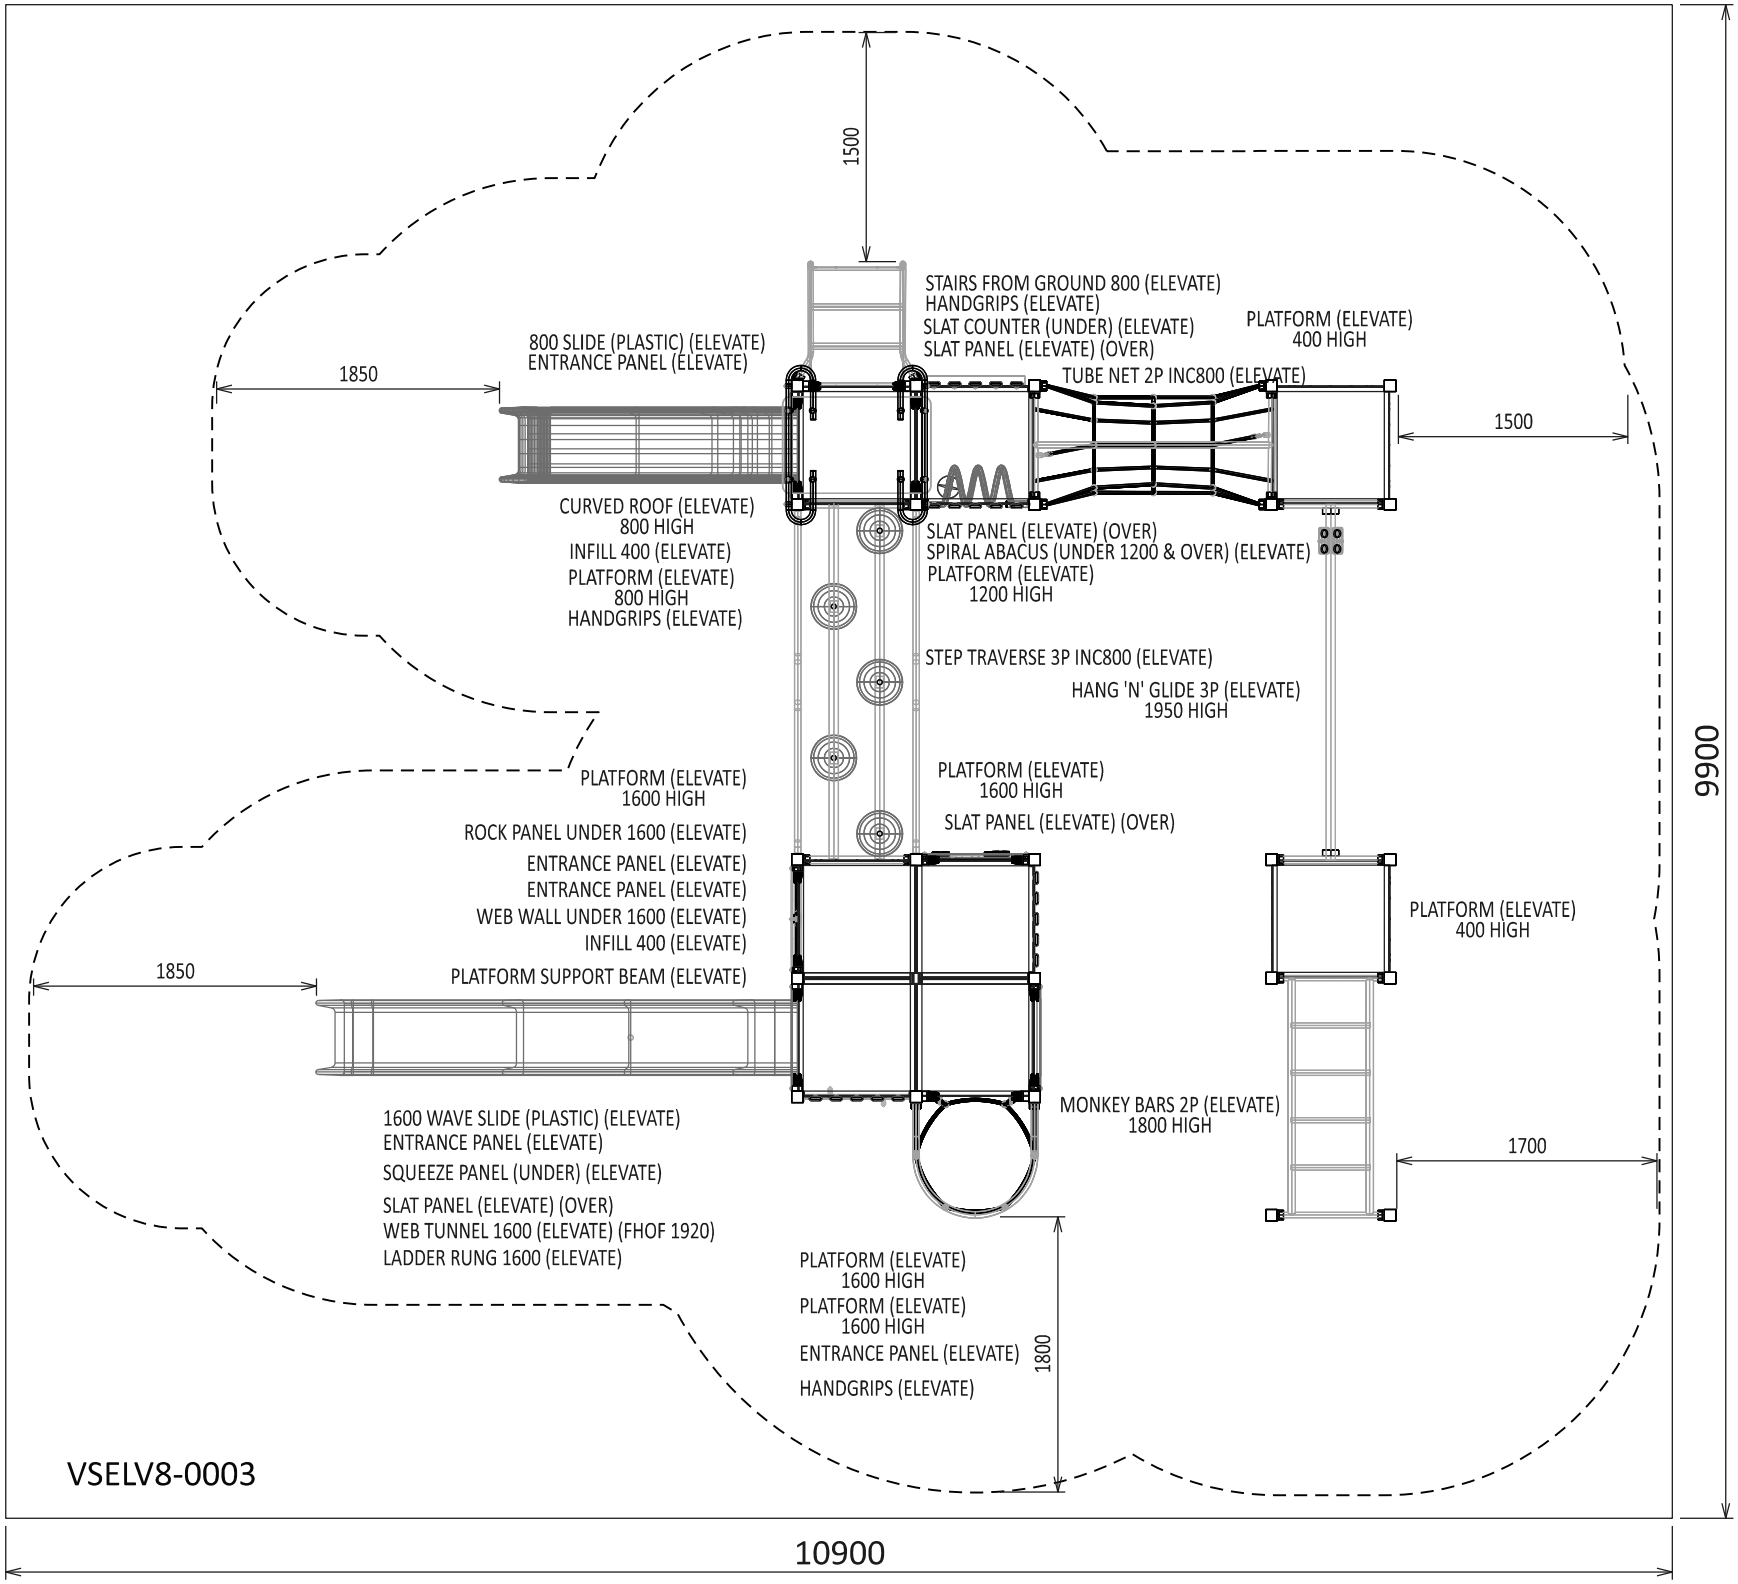
1500
STAIRS FROM GROUND 800 (ELEVATE)
HANDGRIPS (ELEVATE)
SLAT COUNTER (UNDER) (ELEVATE)
SLAT PANEL (ELEVATE) (OVER)
PLATFORM (ELEVATE)
400 HIGH
800 SLIDE (PLASTIC) (ELEVATE)
ENTRANCE PANEL (ELEVATE)
1850
TUBE NET 2P INC800 (ELEVATE)
1500
CURVED ROOF (ELEVATE)
800 HIGH
INFILL 400 (ELEVATE)
PLATFORM (ELEVATE)
800 HIGH
HANDGRIPS (ELEVATE)
SLAT PANEL (ELEVATE) (OVER)
SPIRAL ABACUS (UNDER 1200 & OVER) (ELEVATE)
PLATFORM (ELEVATE)
1200 HIGH
STEP TRAVERSE 3P INC800 (ELEVATE)
HANG 'N' GLIDE 3P (ELEVATE)
1950 HIGH
9900
PLATFORM (ELEVATE)
1600 HIGH
PLATFORM (ELEVATE)
1600 HIGH
SLAT PANEL (ELEVATE) (OVER)
ROCK PANEL UNDER 1600 (ELEVATE)
ENTRANCE PANEL (ELEVATE)
ENTRANCE PANEL (ELEVATE)
WEB WALL UNDER 1600 (ELEVATE)
INFILL 400 (ELEVATE)
PLATFORM SUPPORT BEAM (ELEVATE)
PLATFORM (ELEVATE)
400 HIGH
1850
MONKEY BARS 2P (ELEVATE)
1800 HIGH
1600 WAVE SLIDE (PLASTIC) (ELEVATE)
ENTRANCE PANEL (ELEVATE)
SQUEEZE PANEL (UNDER) (ELEVATE)
SLAT PANEL (ELEVATE) (OVER)
WEB TUNNEL 1600 (ELEVATE) (FHOF 1920)
LADDER RUNG 1600 (ELEVATE)
1700
PLATFORM (ELEVATE)
1600 HIGH
PLATFORM (ELEVATE)
1600 HIGH
ENTRANCE PANEL (ELEVATE)
HANDGRIPS (ELEVATE)
1800
VSELV8-0003
10900