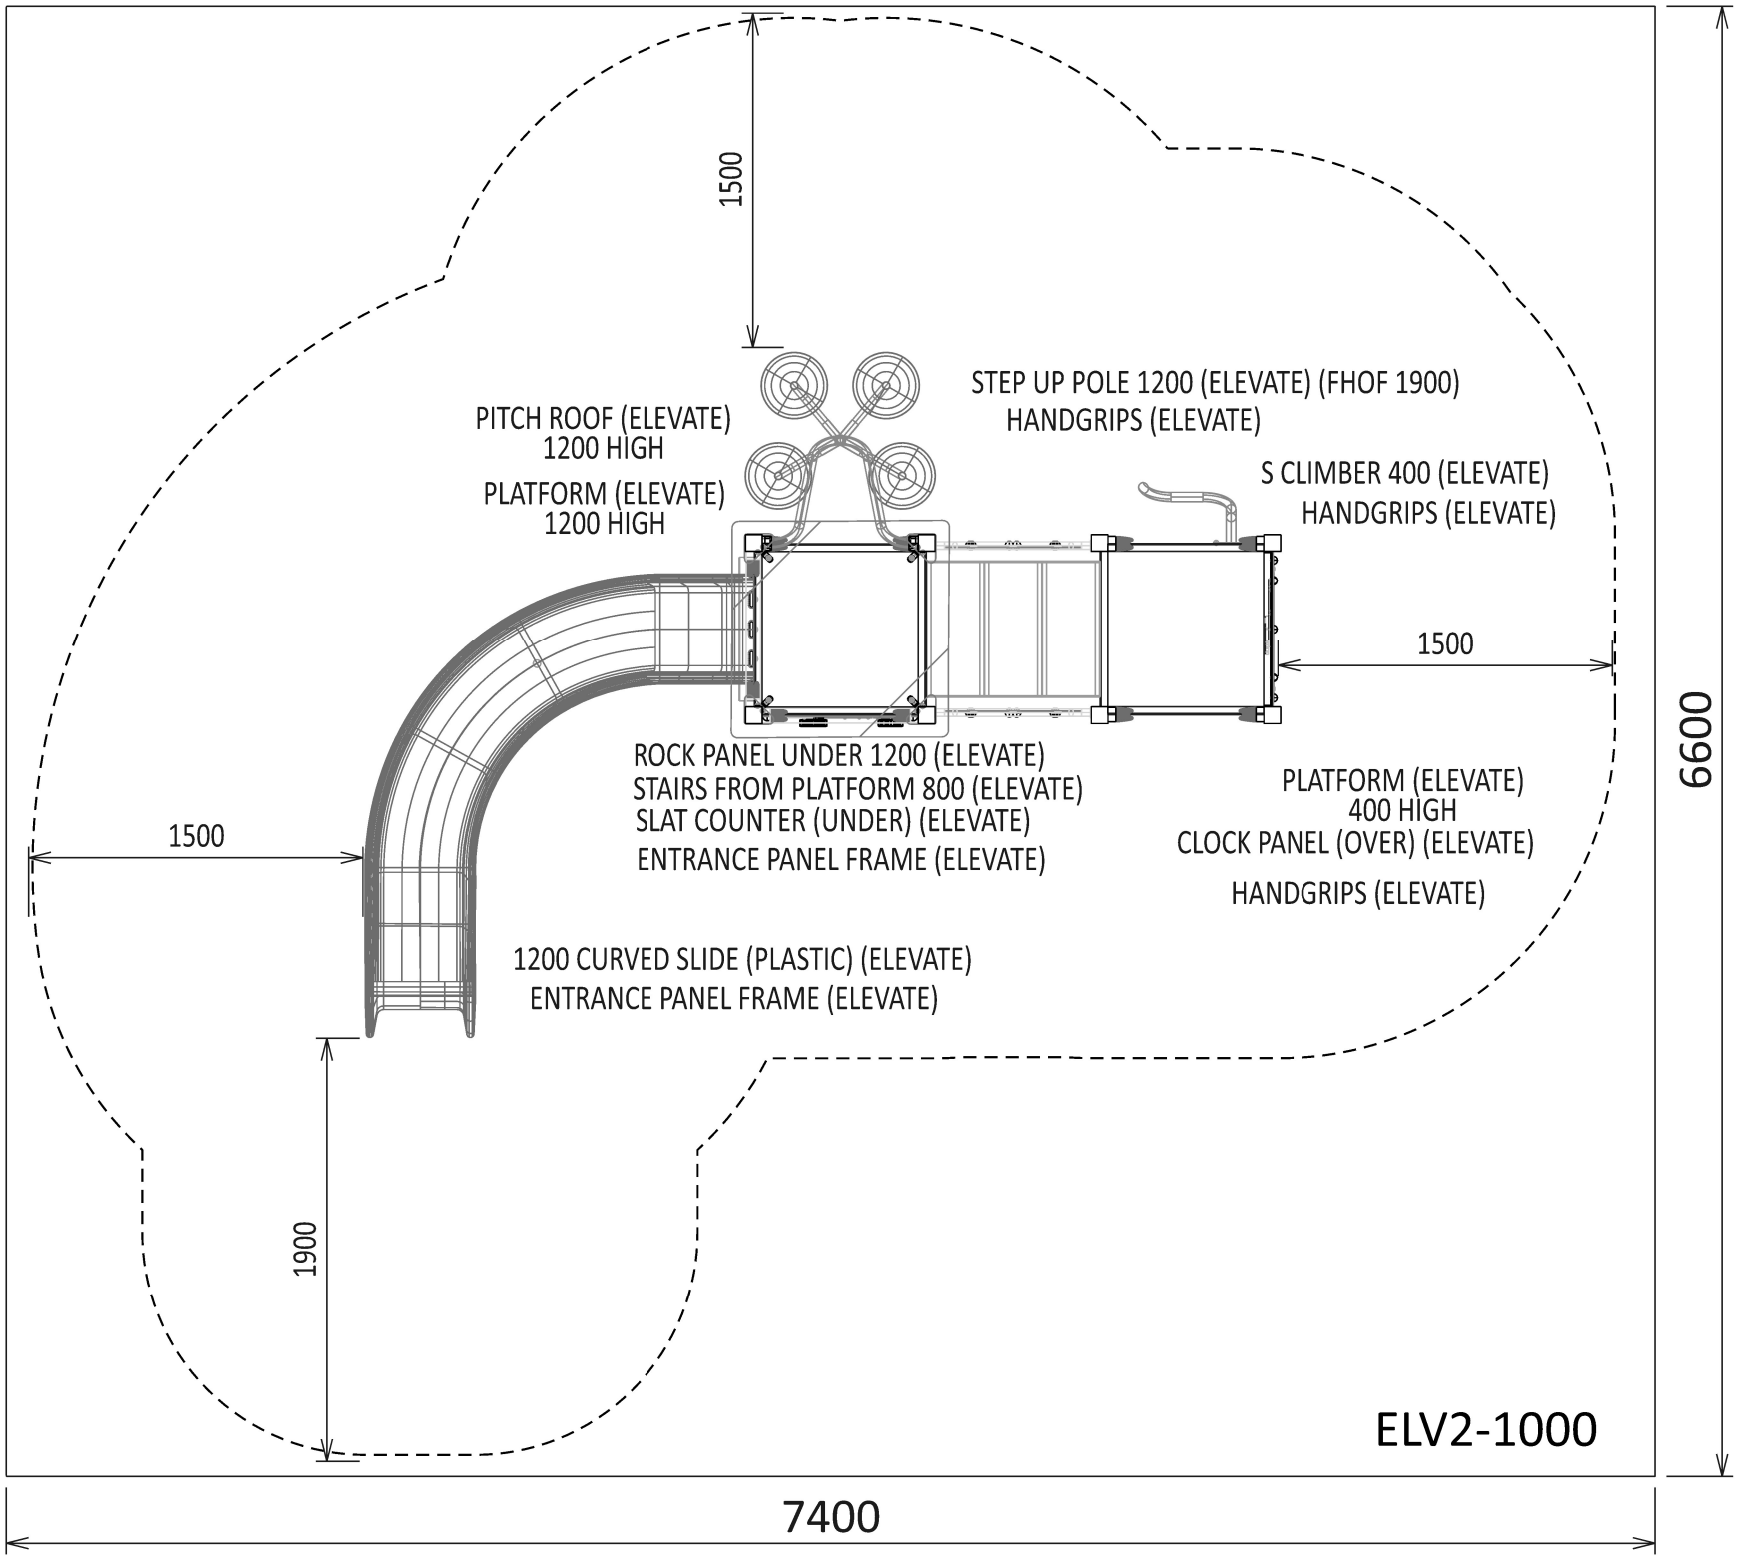
1500
STEP UP POLE 1200 (ELEVATE) (FHOF 1900)
HANDGRIPS (ELEVATE)
PITCH ROOF (ELEVATE)
1200 HIGH
PLATFORM (ELEVATE)
1200 HIGH
S CLIMBER 400 (ELEVATE)
HANDGRIPS (ELEVATE)
1500
6600
ROCK PANEL UNDER 1200 (ELEVATE)
STAIRS FROM PLATFORM 800 (ELEVATE)
SLAT COUNTER (UNDER) (ELEVATE)
ENTRANCE PANEL FRAME (ELEVATE)
PLATFORM (ELEVATE)
400 HIGH
CLOCK PANEL (OVER) (ELEVATE)
HANDGRIPS (ELEVATE)
1500
1200 CURVED SLIDE (PLASTIC) (ELEVATE)
ENTRANCE PANEL FRAME (ELEVATE)
1900
ELV2-1000
7400