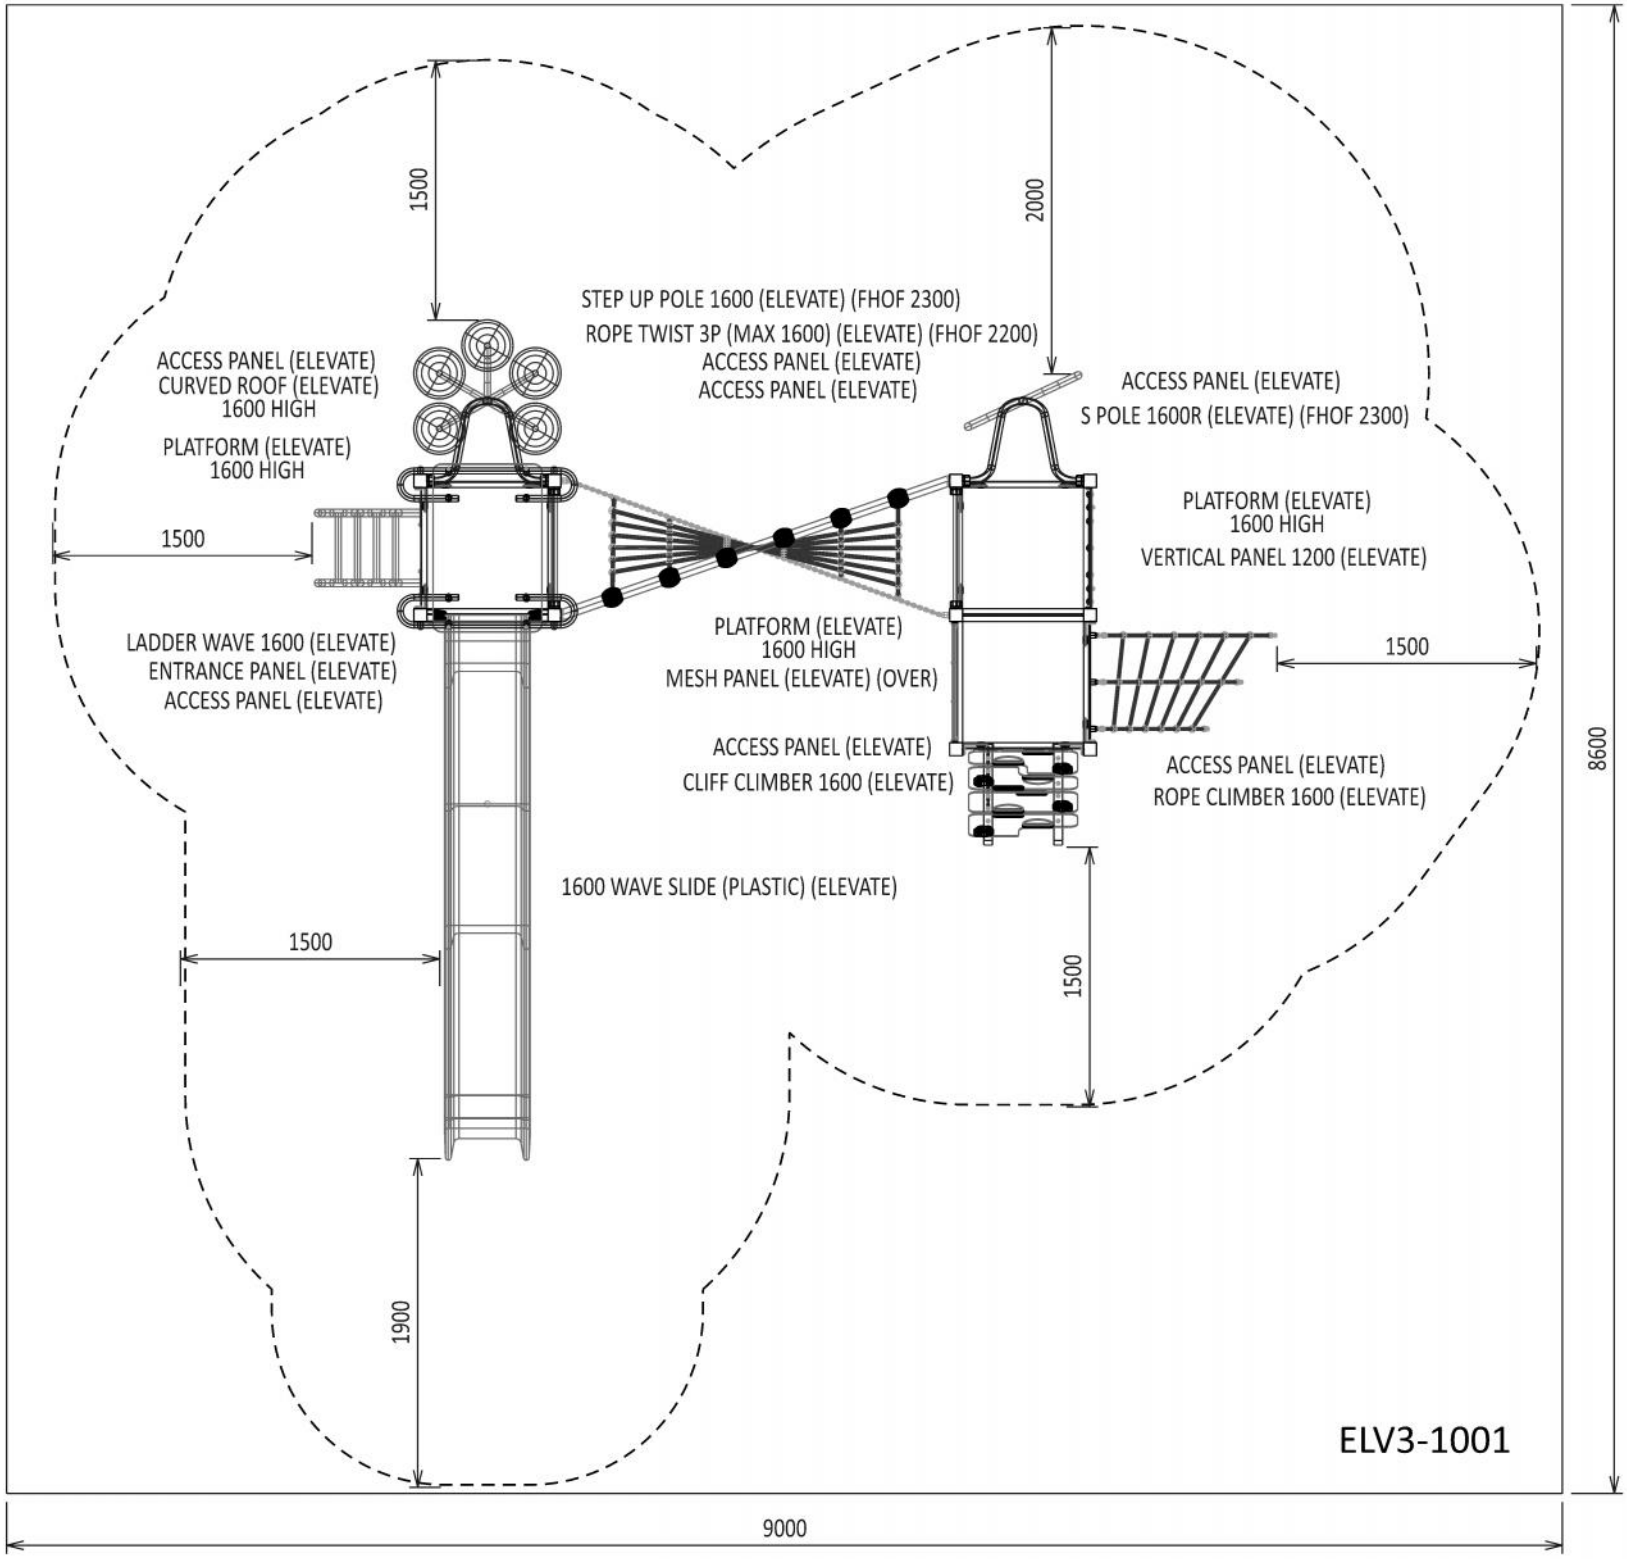
1500
2000
STEP UP POLE 1600 (ELEVATE) (FHOF 2300)
ROPE TWIST 3P (MAX 1600) (ELEVATE) (FHOF 2200)
ACCESS PANEL (ELEVATE)
ACCESS PANEL (ELEVATE)
ACCESS PANEL (ELEVATE)
CURVED ROOF (ELEVATE)
1600 HIGH
PLATFORM (ELEVATE)
1600 HIGH
ACCESS PANEL (ELEVATE)
S POLE 1600R (ELEVATE) (FHOF 2300)
PLATFORM (ELEVATE)
1600 HIGH
VERTICAL PANEL 1200 (ELEVATE)
1500
LADDER WAVE 1600 (ELEVATE)
ENTRANCE PANEL (ELEVATE)
ACCESS PANEL (ELEVATE)
PLATFORM (ELEVATE)
1600 HIGH
MESH PANEL (ELEVATE) (OVER)
1500
ACCESS PANEL (ELEVATE)
CLIFF CLIMBER 1600 (ELEVATE)
ACCESS PANEL (ELEVATE)
ROPE CLIMBER 1600 (ELEVATE)
8600
1600 WAVE SLIDE (PLASTIC) (ELEVATE)
1500
1500
1900
ELV3-1001
9000