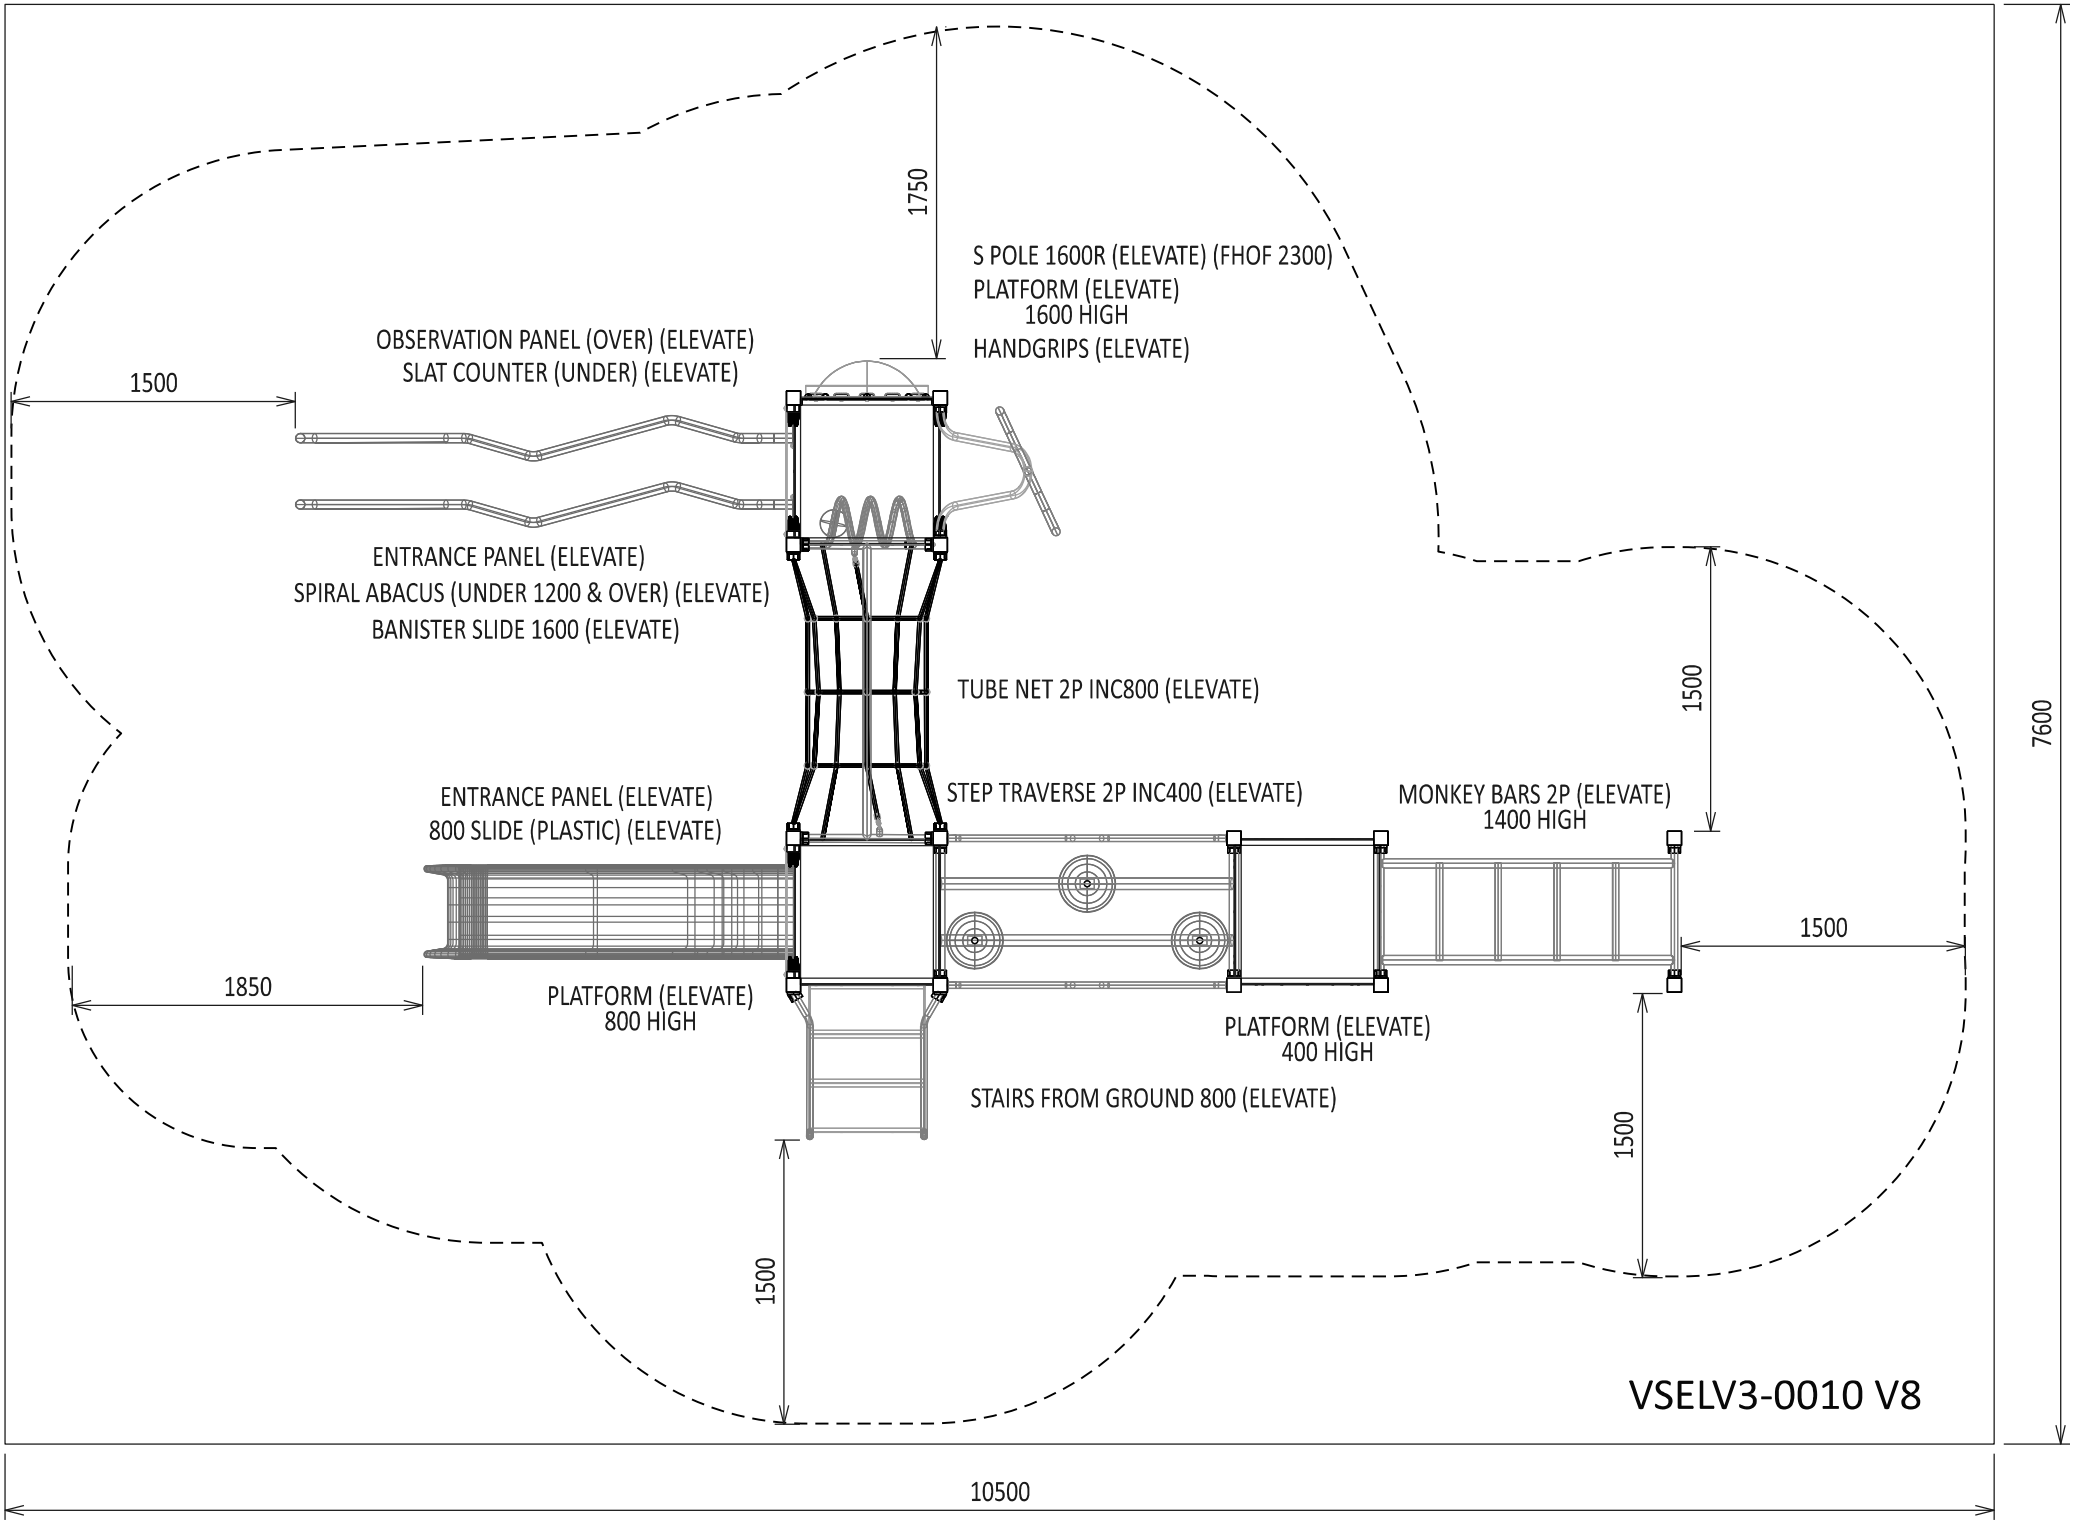
1750
S POLE 1600R (ELEVATE) (FHOF 2300)
PLATFORM (ELEVATE)
1600 HIGH
HANDGRIPS (ELEVATE)
OBSERVATION PANEL (OVER) (ELEVATE)
SLAT COUNTER (UNDER) (ELEVATE)
1500
ENTRANCE PANEL (ELEVATE)
SPIRAL ABACUS (UNDER 1200 & OVER) (ELEVATE)
BANISTER SLIDE 1600 (ELEVATE)
TUBE NET 2P INC800 (ELEVATE)
1500
7600
ENTRANCE PANEL (ELEVATE)
800 SLIDE (PLASTIC) (ELEVATE)
STEP TRAVERSE 2P INC400 (ELEVATE)
MONKEY BARS 2P (ELEVATE)
1400 HIGH
1500
1850
PLATFORM (ELEVATE)
800 HIGH
PLATFORM (ELEVATE)
400 HIGH
STAIRS FROM GROUND 800 (ELEVATE)
1500
1500
VSELV3-0010 V8
10500